



S-01

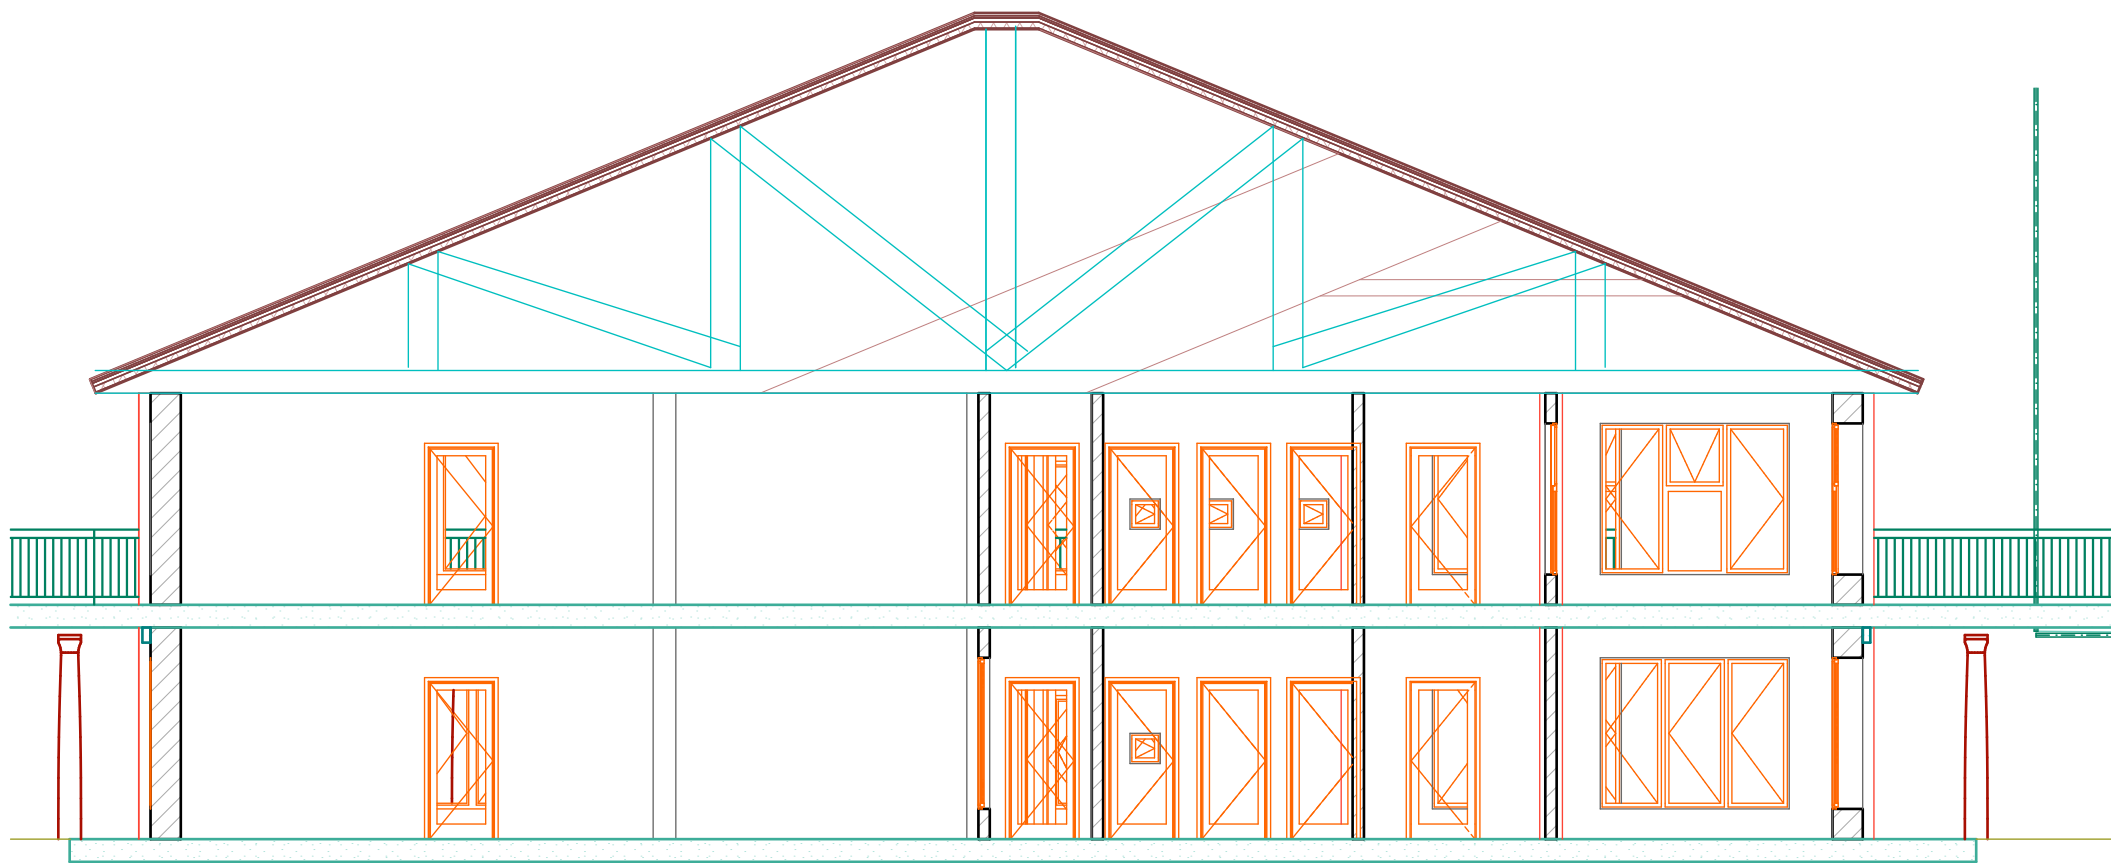

Building Section

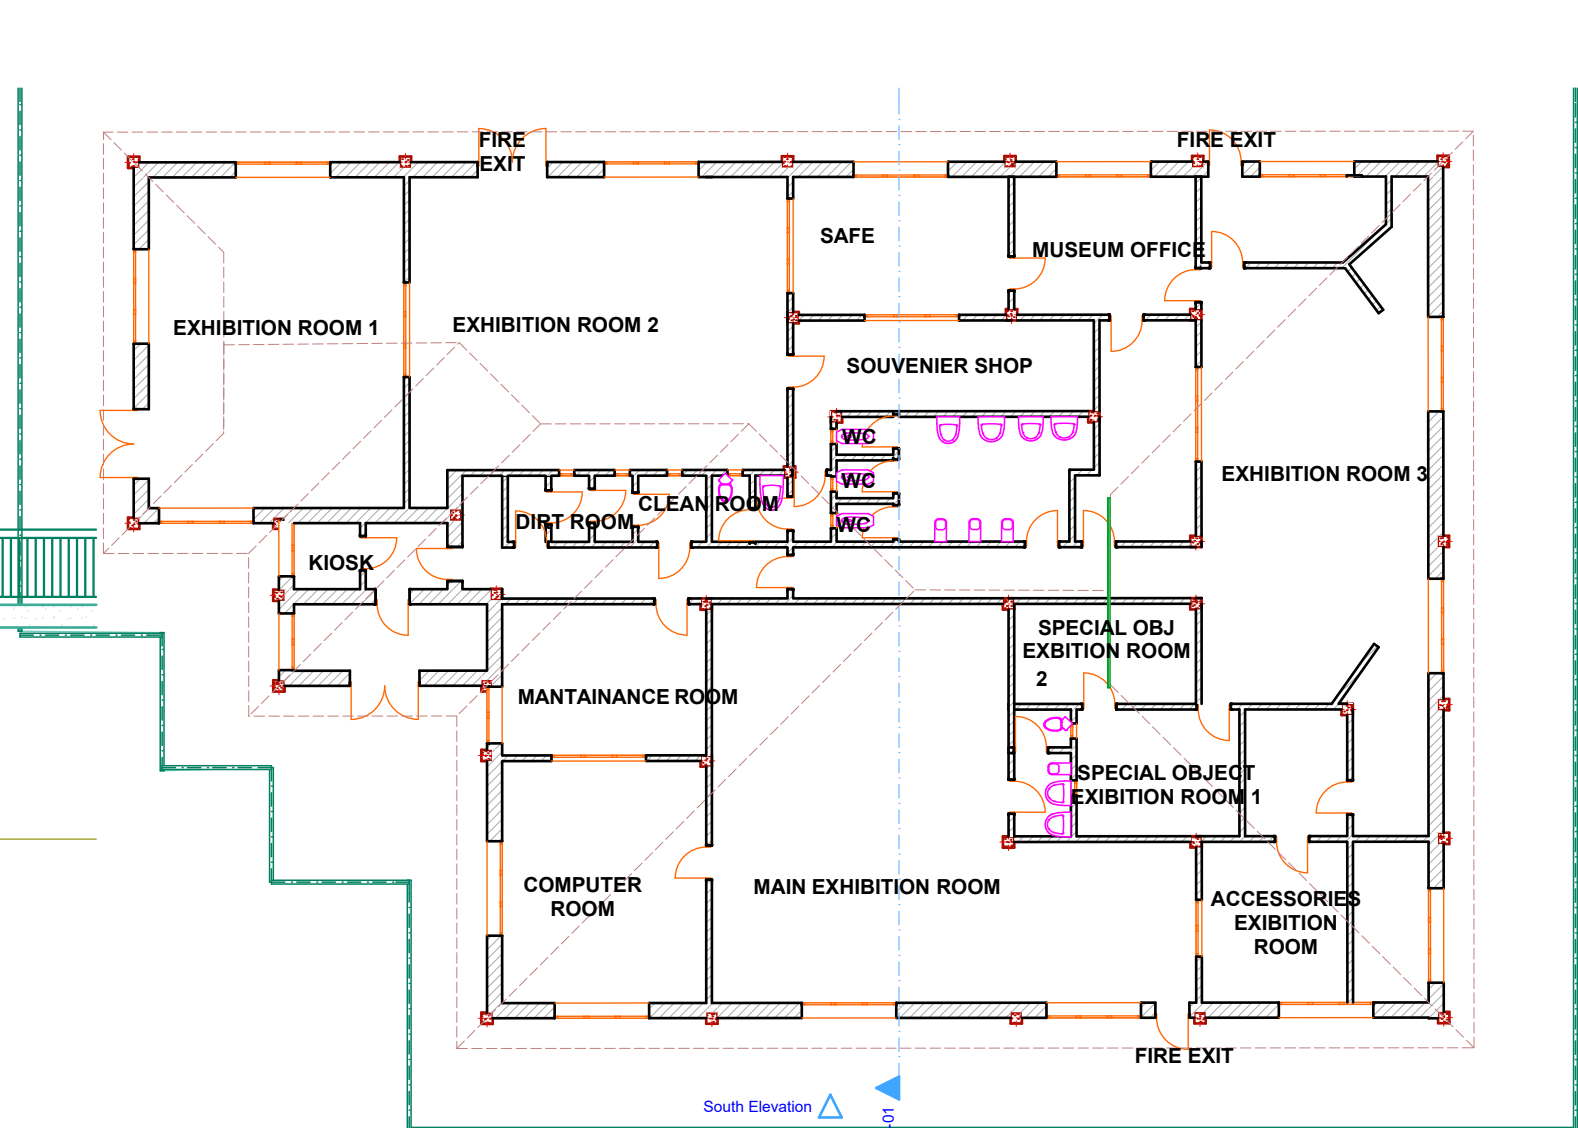


1:100

1.


Story

1:200

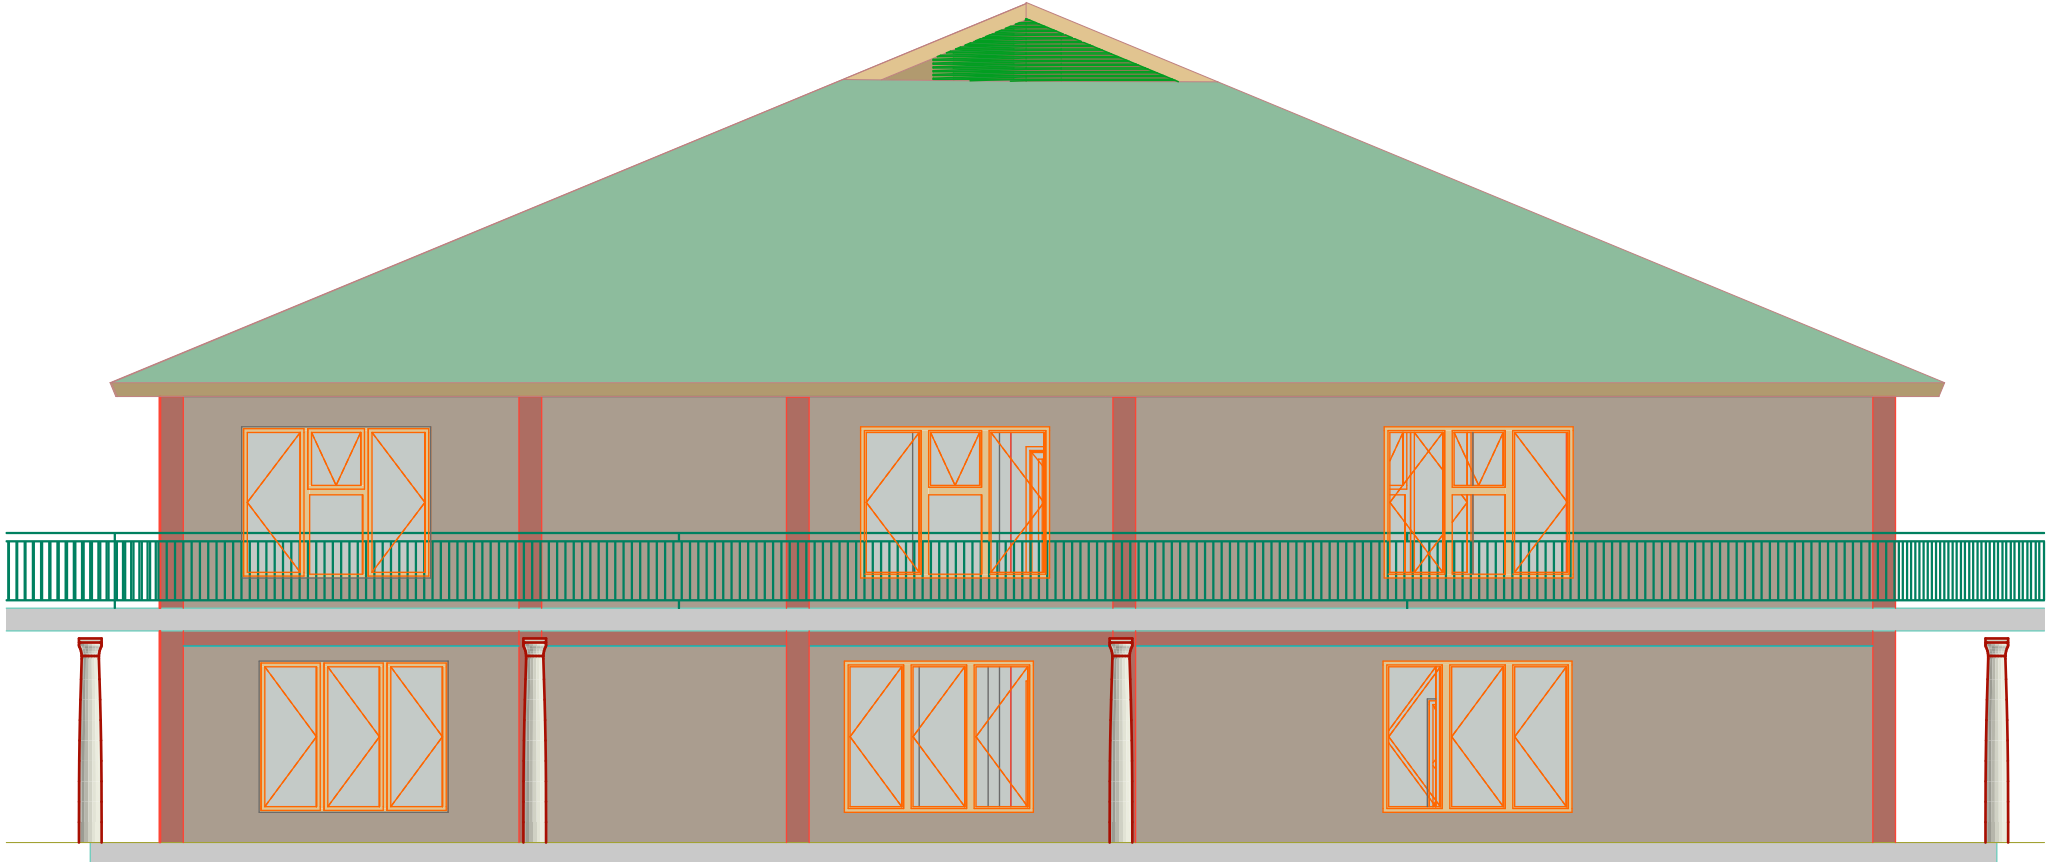

East Elevation

1:100

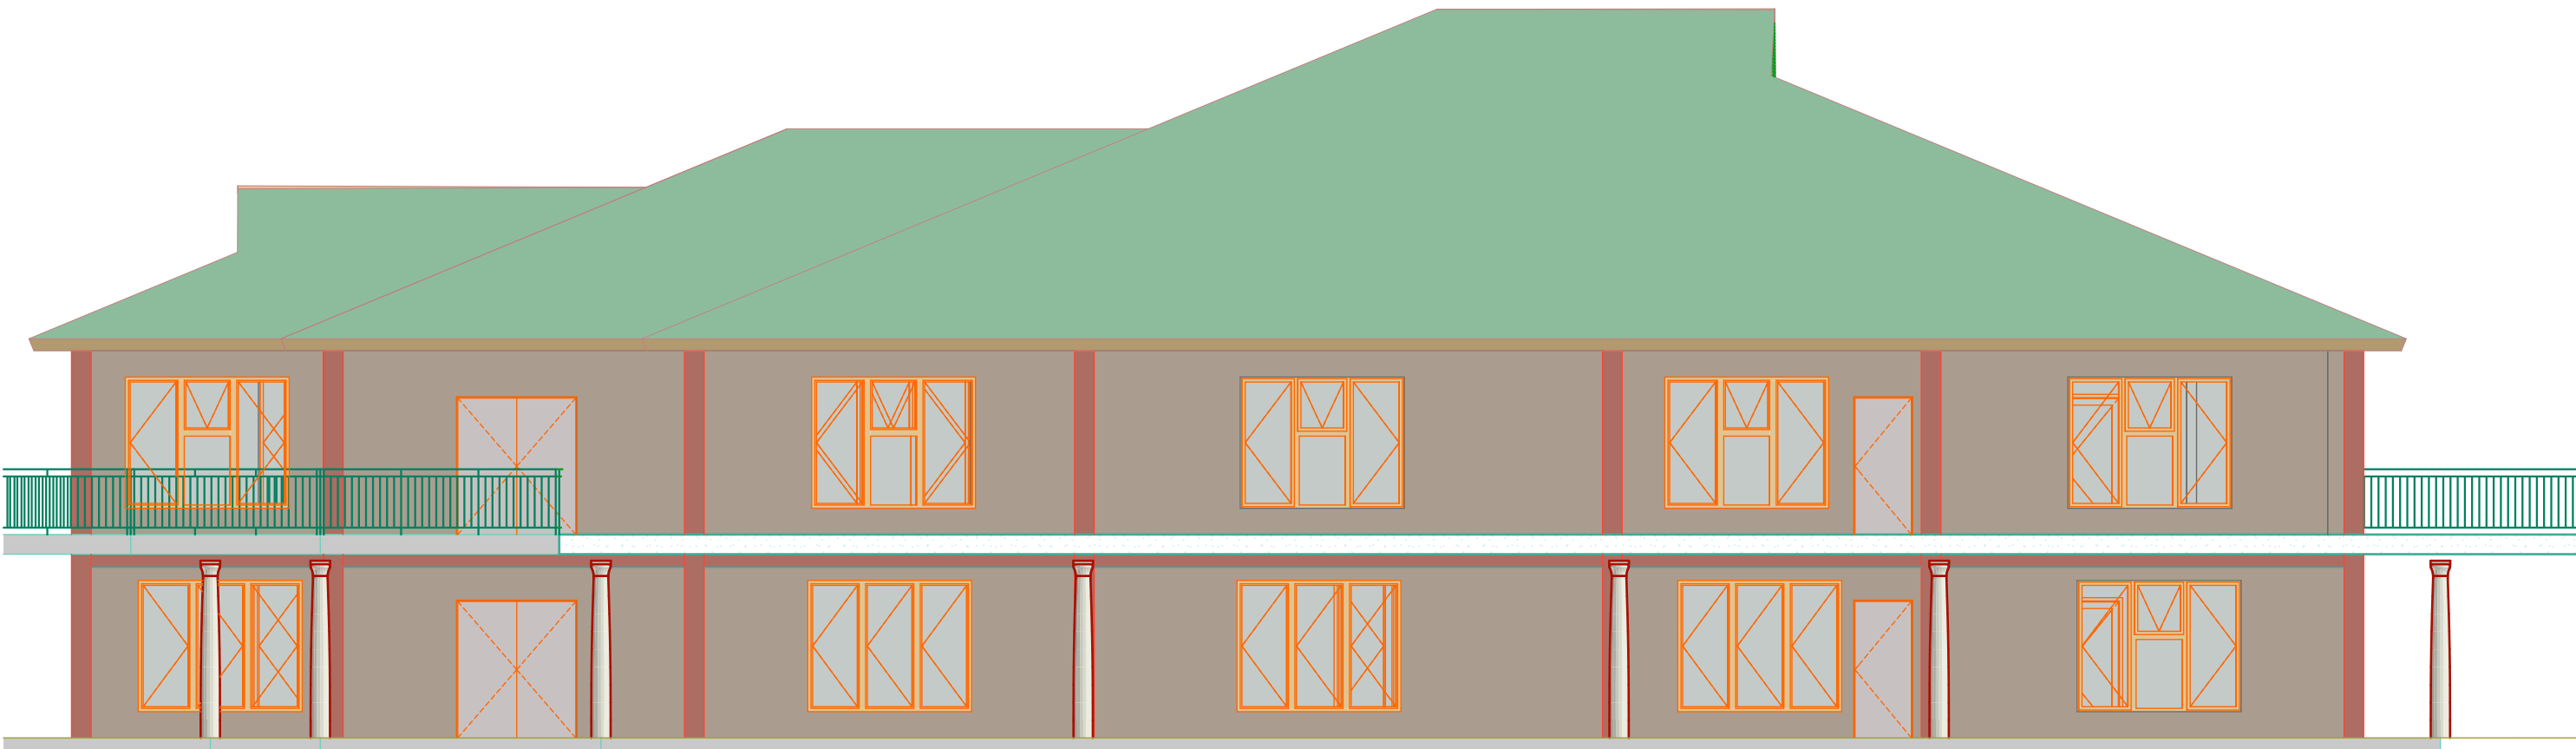

South Elevation

1:100



North Elevation

1:100

